


THE MONTROSE HARBOUR REVISION ORDER 2026 PORT PREMISES PLAN - HARBOUR

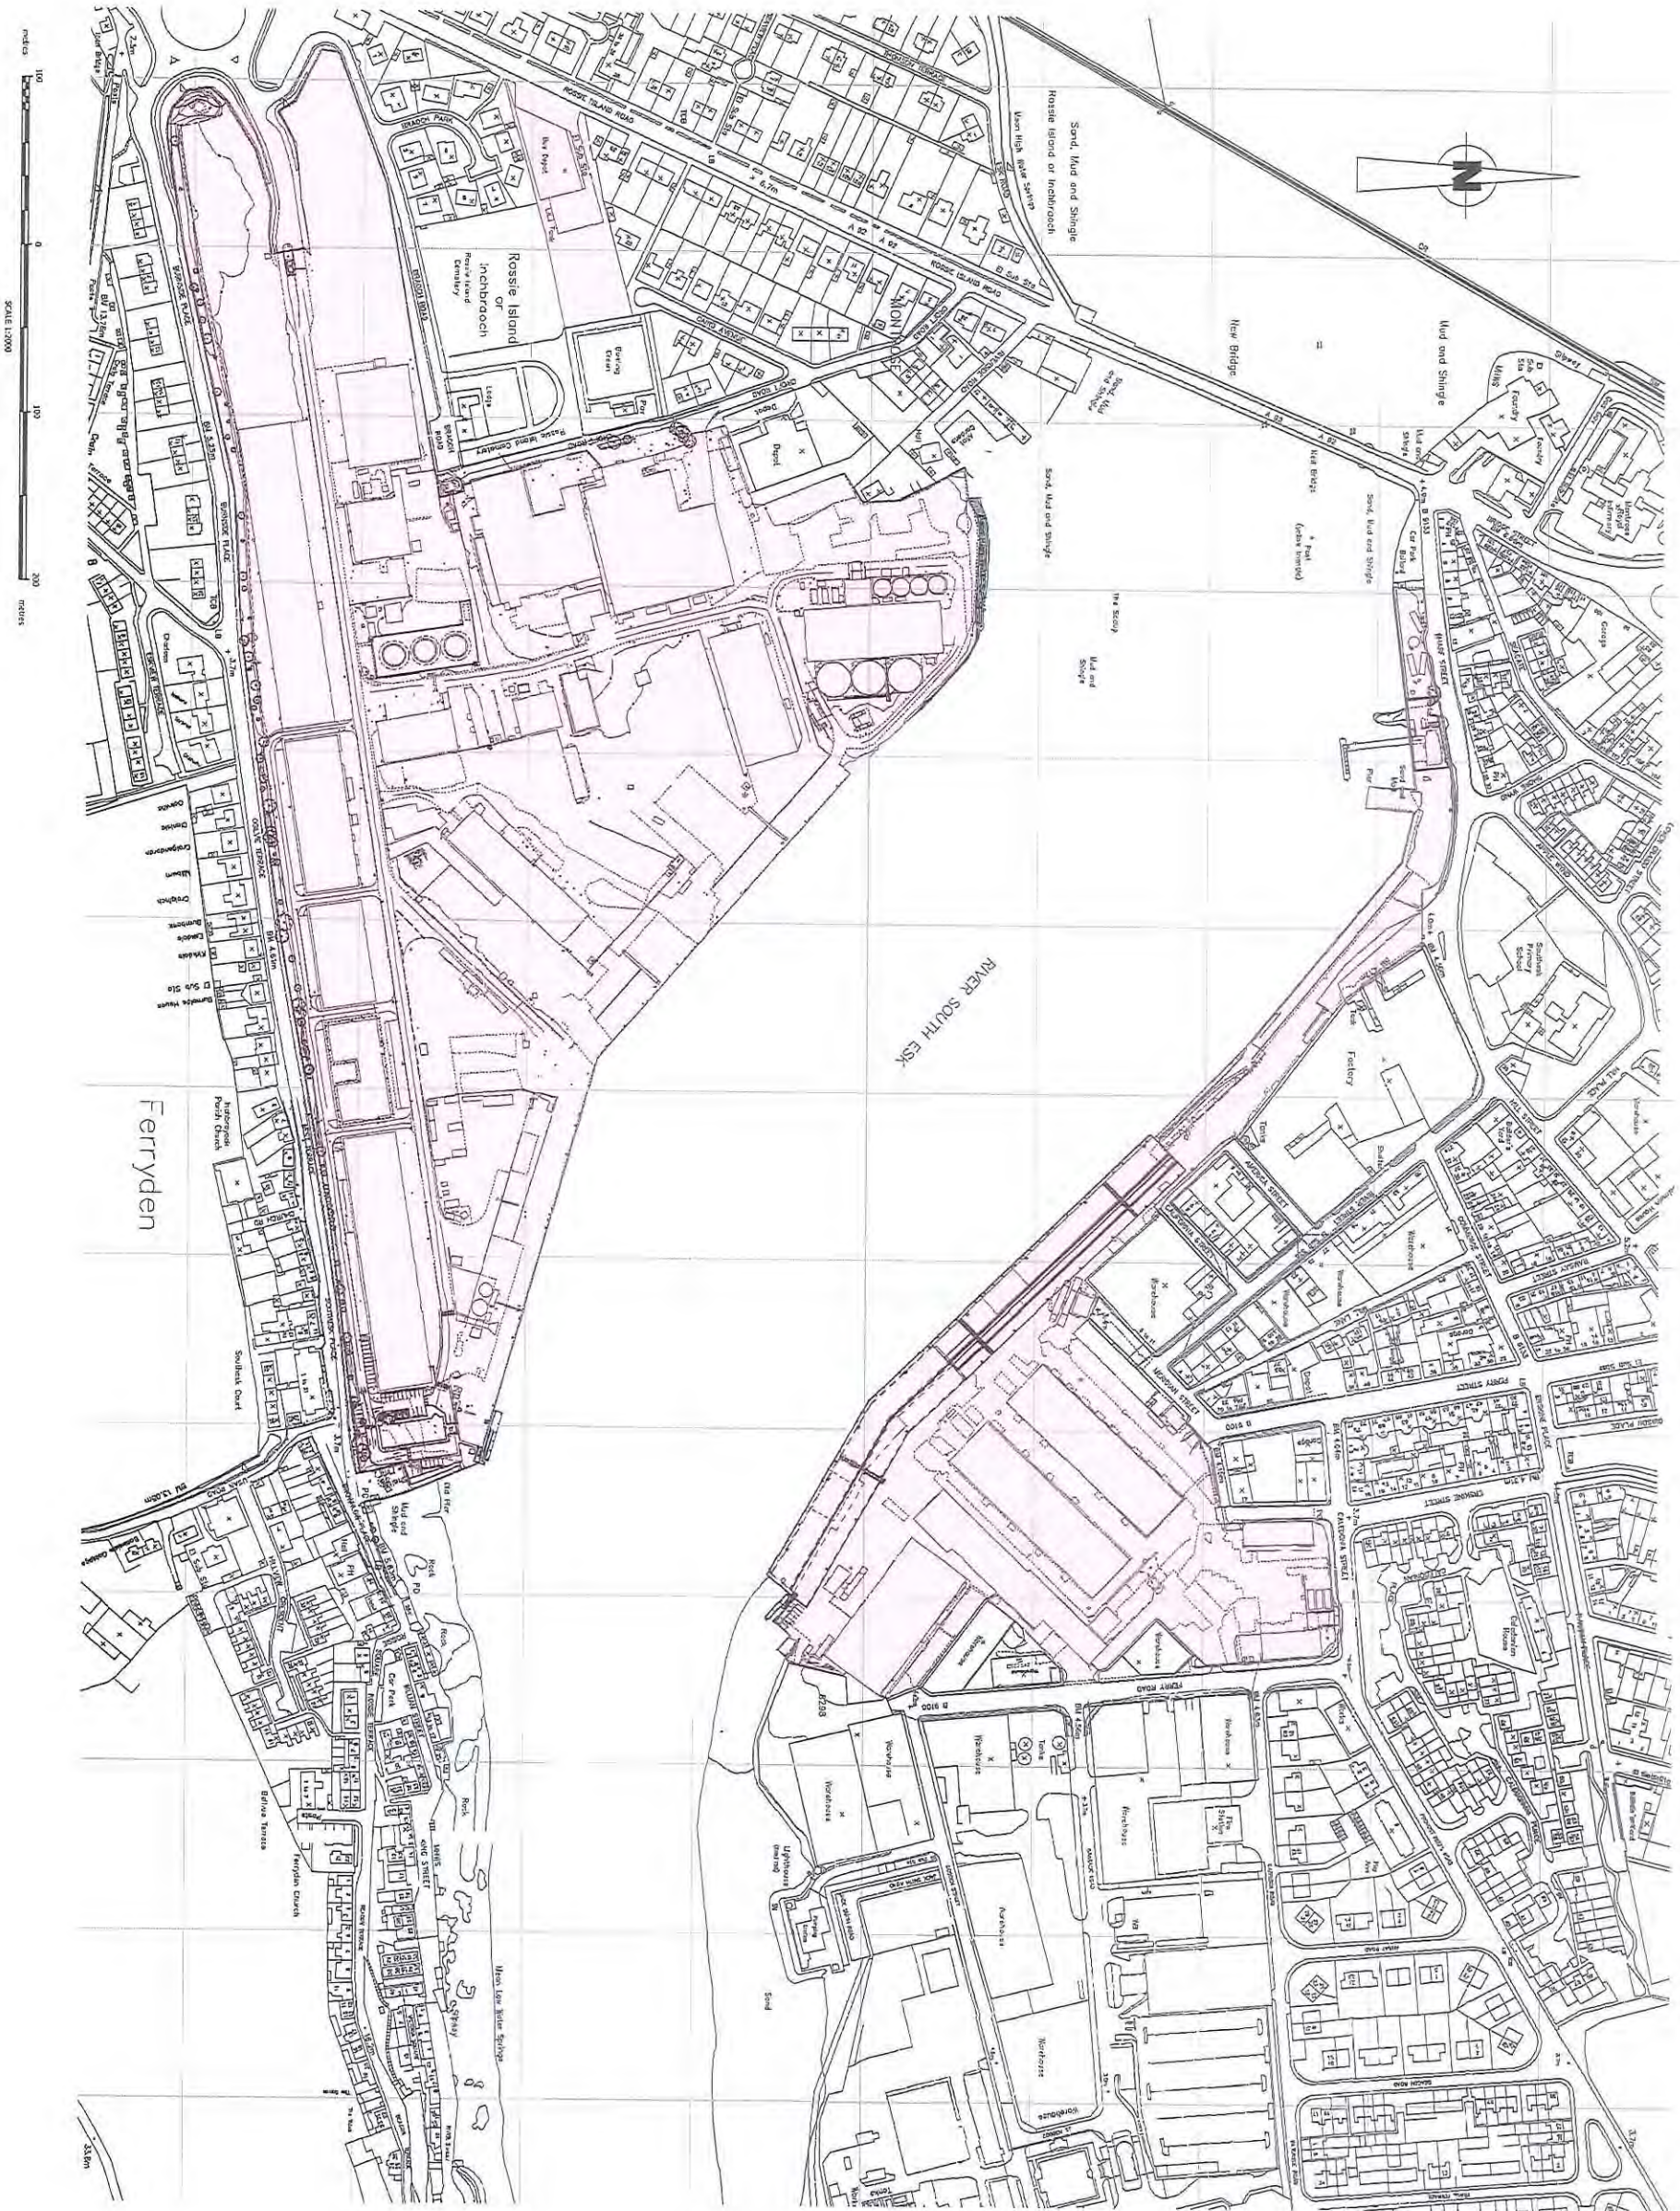

LEGEND

PORT PREMISES

Heights in metres above Chart Datum (Ordnance)

HMMS	HMNM	HMVM	HMUS
4.9	3.8	1.9	0.8

Reproduced by permission of Ordnance Survey
on behalf of the Controller of Her Majesty's
Stationary Office.
© Crown copyright 2007. All rights reserved.
Licence number : 100002501

I hereby certify that these are the plans,
sections and/or elevations referred to in
Article 5 of the *Montrose Harbour Revision
Order 2026*.

Signed by a member of staff of the
Scottish Government:

Who CWL

Date: 23 SEPT 2026

REV	DATE	REVISION	BY	CHK

THIS DRAWING IS COPYRIGHT © 2026 SCALE FROM THIS DRAWING

Arch Henderson
1919
Civil Engineers
Structural Engineers
Architects
Quantity Surveyors
Geotechnical Engineers
Environmental Services

Registered in Scotland: 100002501
1919 Henderson & Co. Ltd. 100002501
www.archhenderson.co.uk email: info@archhenderson.co.uk
Aberdeen, Dundee, Glasgow, Liverpool, Southampton and Thurso

MONTROSE PORT AUTHORITY

TITLE :
The Montrose Harbour Revision Order 2026 | Port Premises
Plan - Harbour

DRAWN :	DATE :	CHECKED :	APPROVED :
K.M.	16.08.23	CS	16.08.23
SCALE (A4)	1:2000	DRAWING STATUS :	INFORMATION

DRAWING No: 234005 - 101